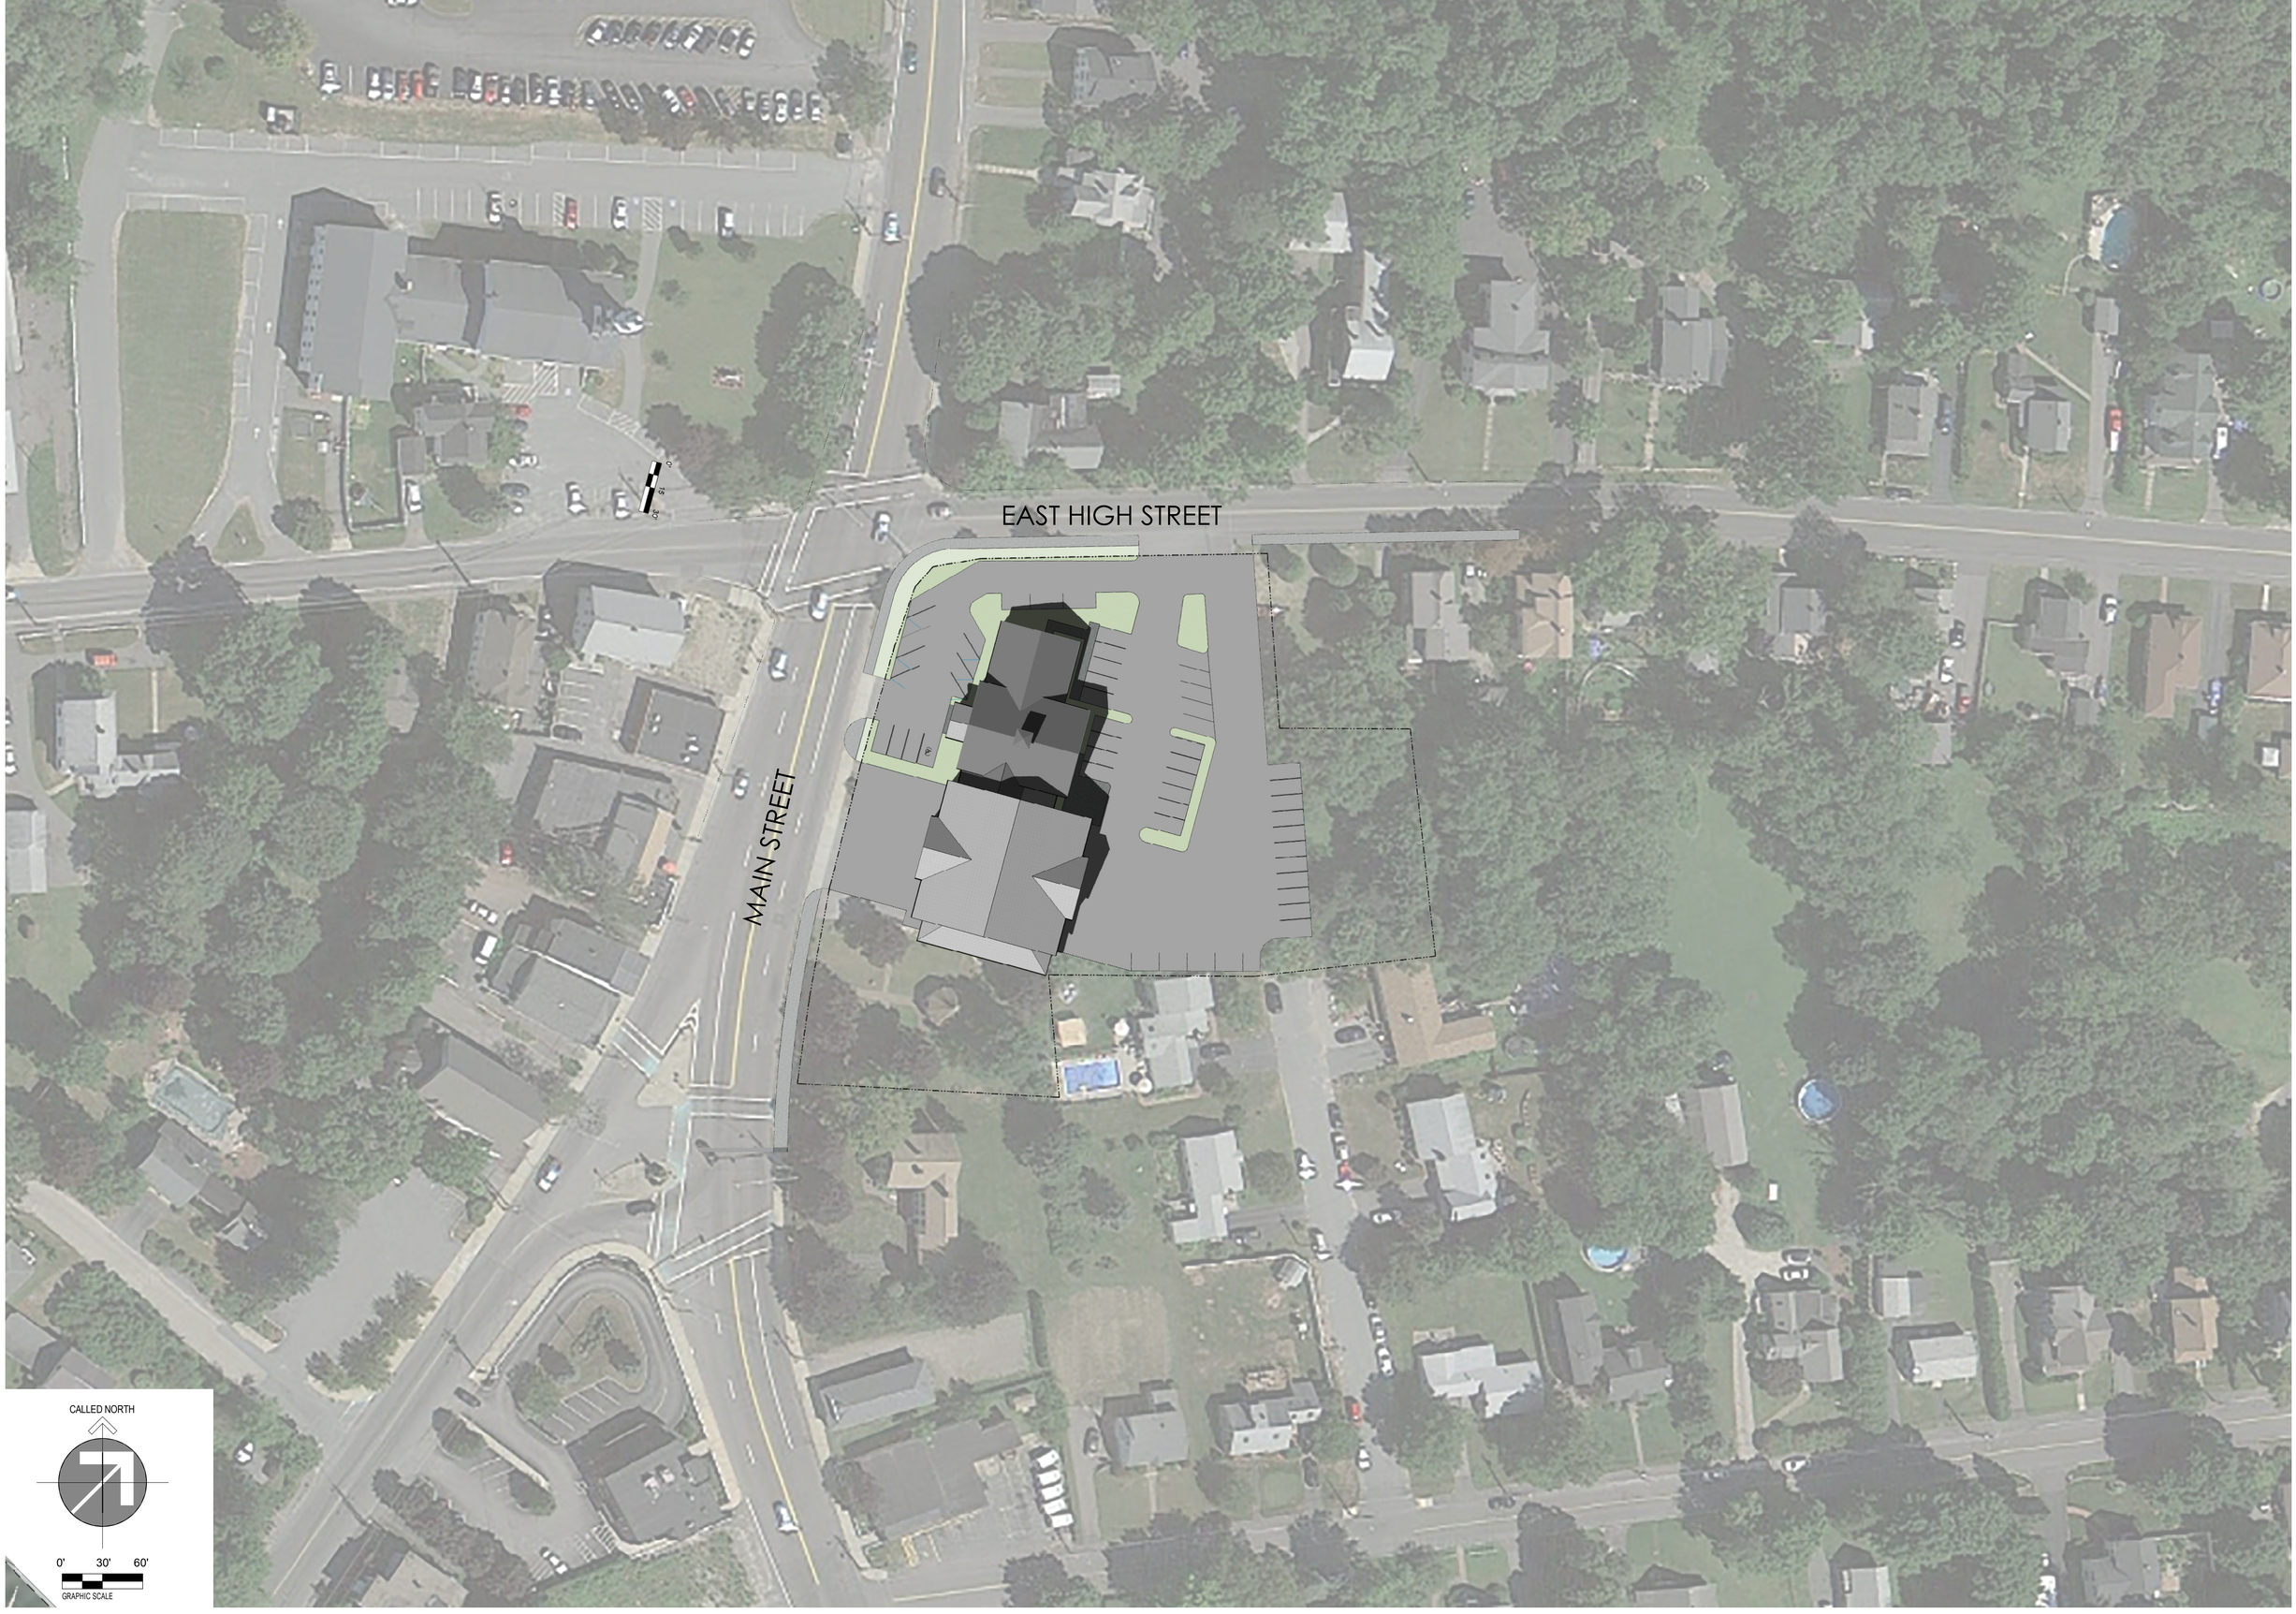

SITE PLAN

RENDERING

JANUARY 19, 2015

Tecton ARCHITECTS
BETTER BY DESIGN

TOWN OF AVON, MA

FIRE STATION

CONCEPTUAL DESIGN

Pacheco Ross Architects, P.C.
•Emergency Response Facilities•

FIRST FLOOR PLAN
SCALE: 1/8" = 1'-0"

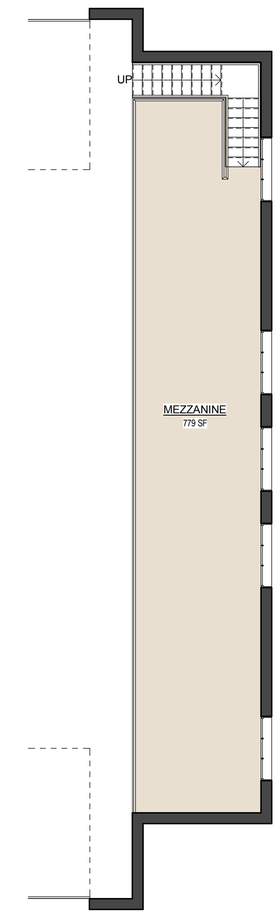

MEZZANINE FLOOR PLAN
SCALE: 1/8" = 1'-0"

WEST ELEVATION
SCALE: 1/8" = 1'-0"

NORTH ELEVATION
SCALE: 1/8" = 1'-0"

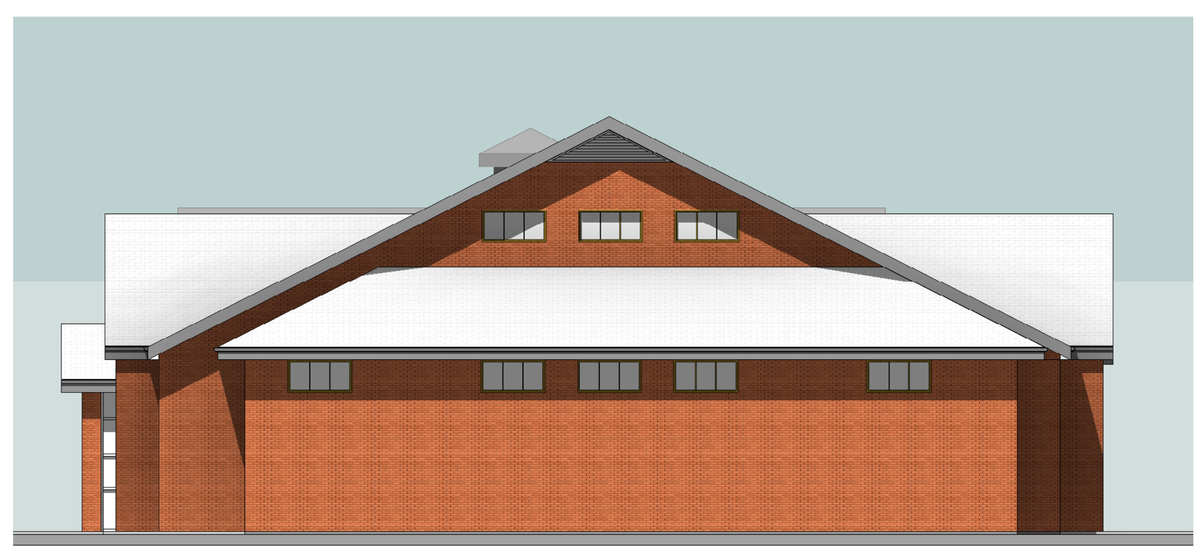

SOUTH ELEVATION
SCALE: 1/8" = 1'-0"

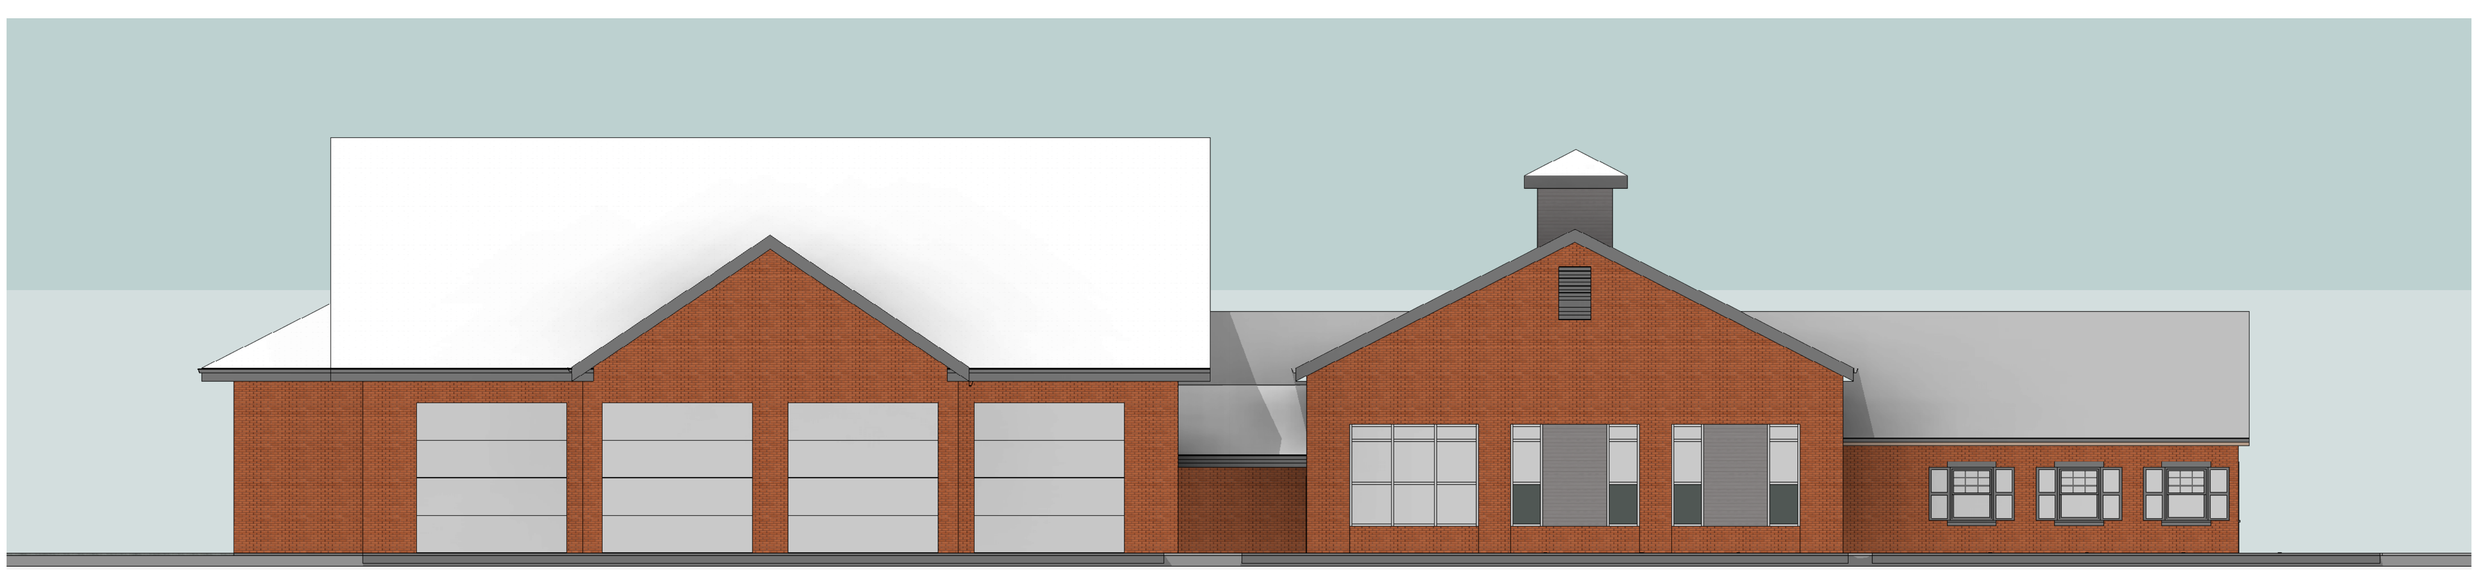

EAST ELEVATION
SCALE: 1/8" = 1'-0"

JANUARY 19, 2015

Tecton
ARCHITECTS
BETTER BY DESIGN

TOWN OF AVON, MA

FIRE STATION

CONCEPTUAL DESIGN

Pacheco Ross Architects, P.C.
•Emergency Response Facilities•