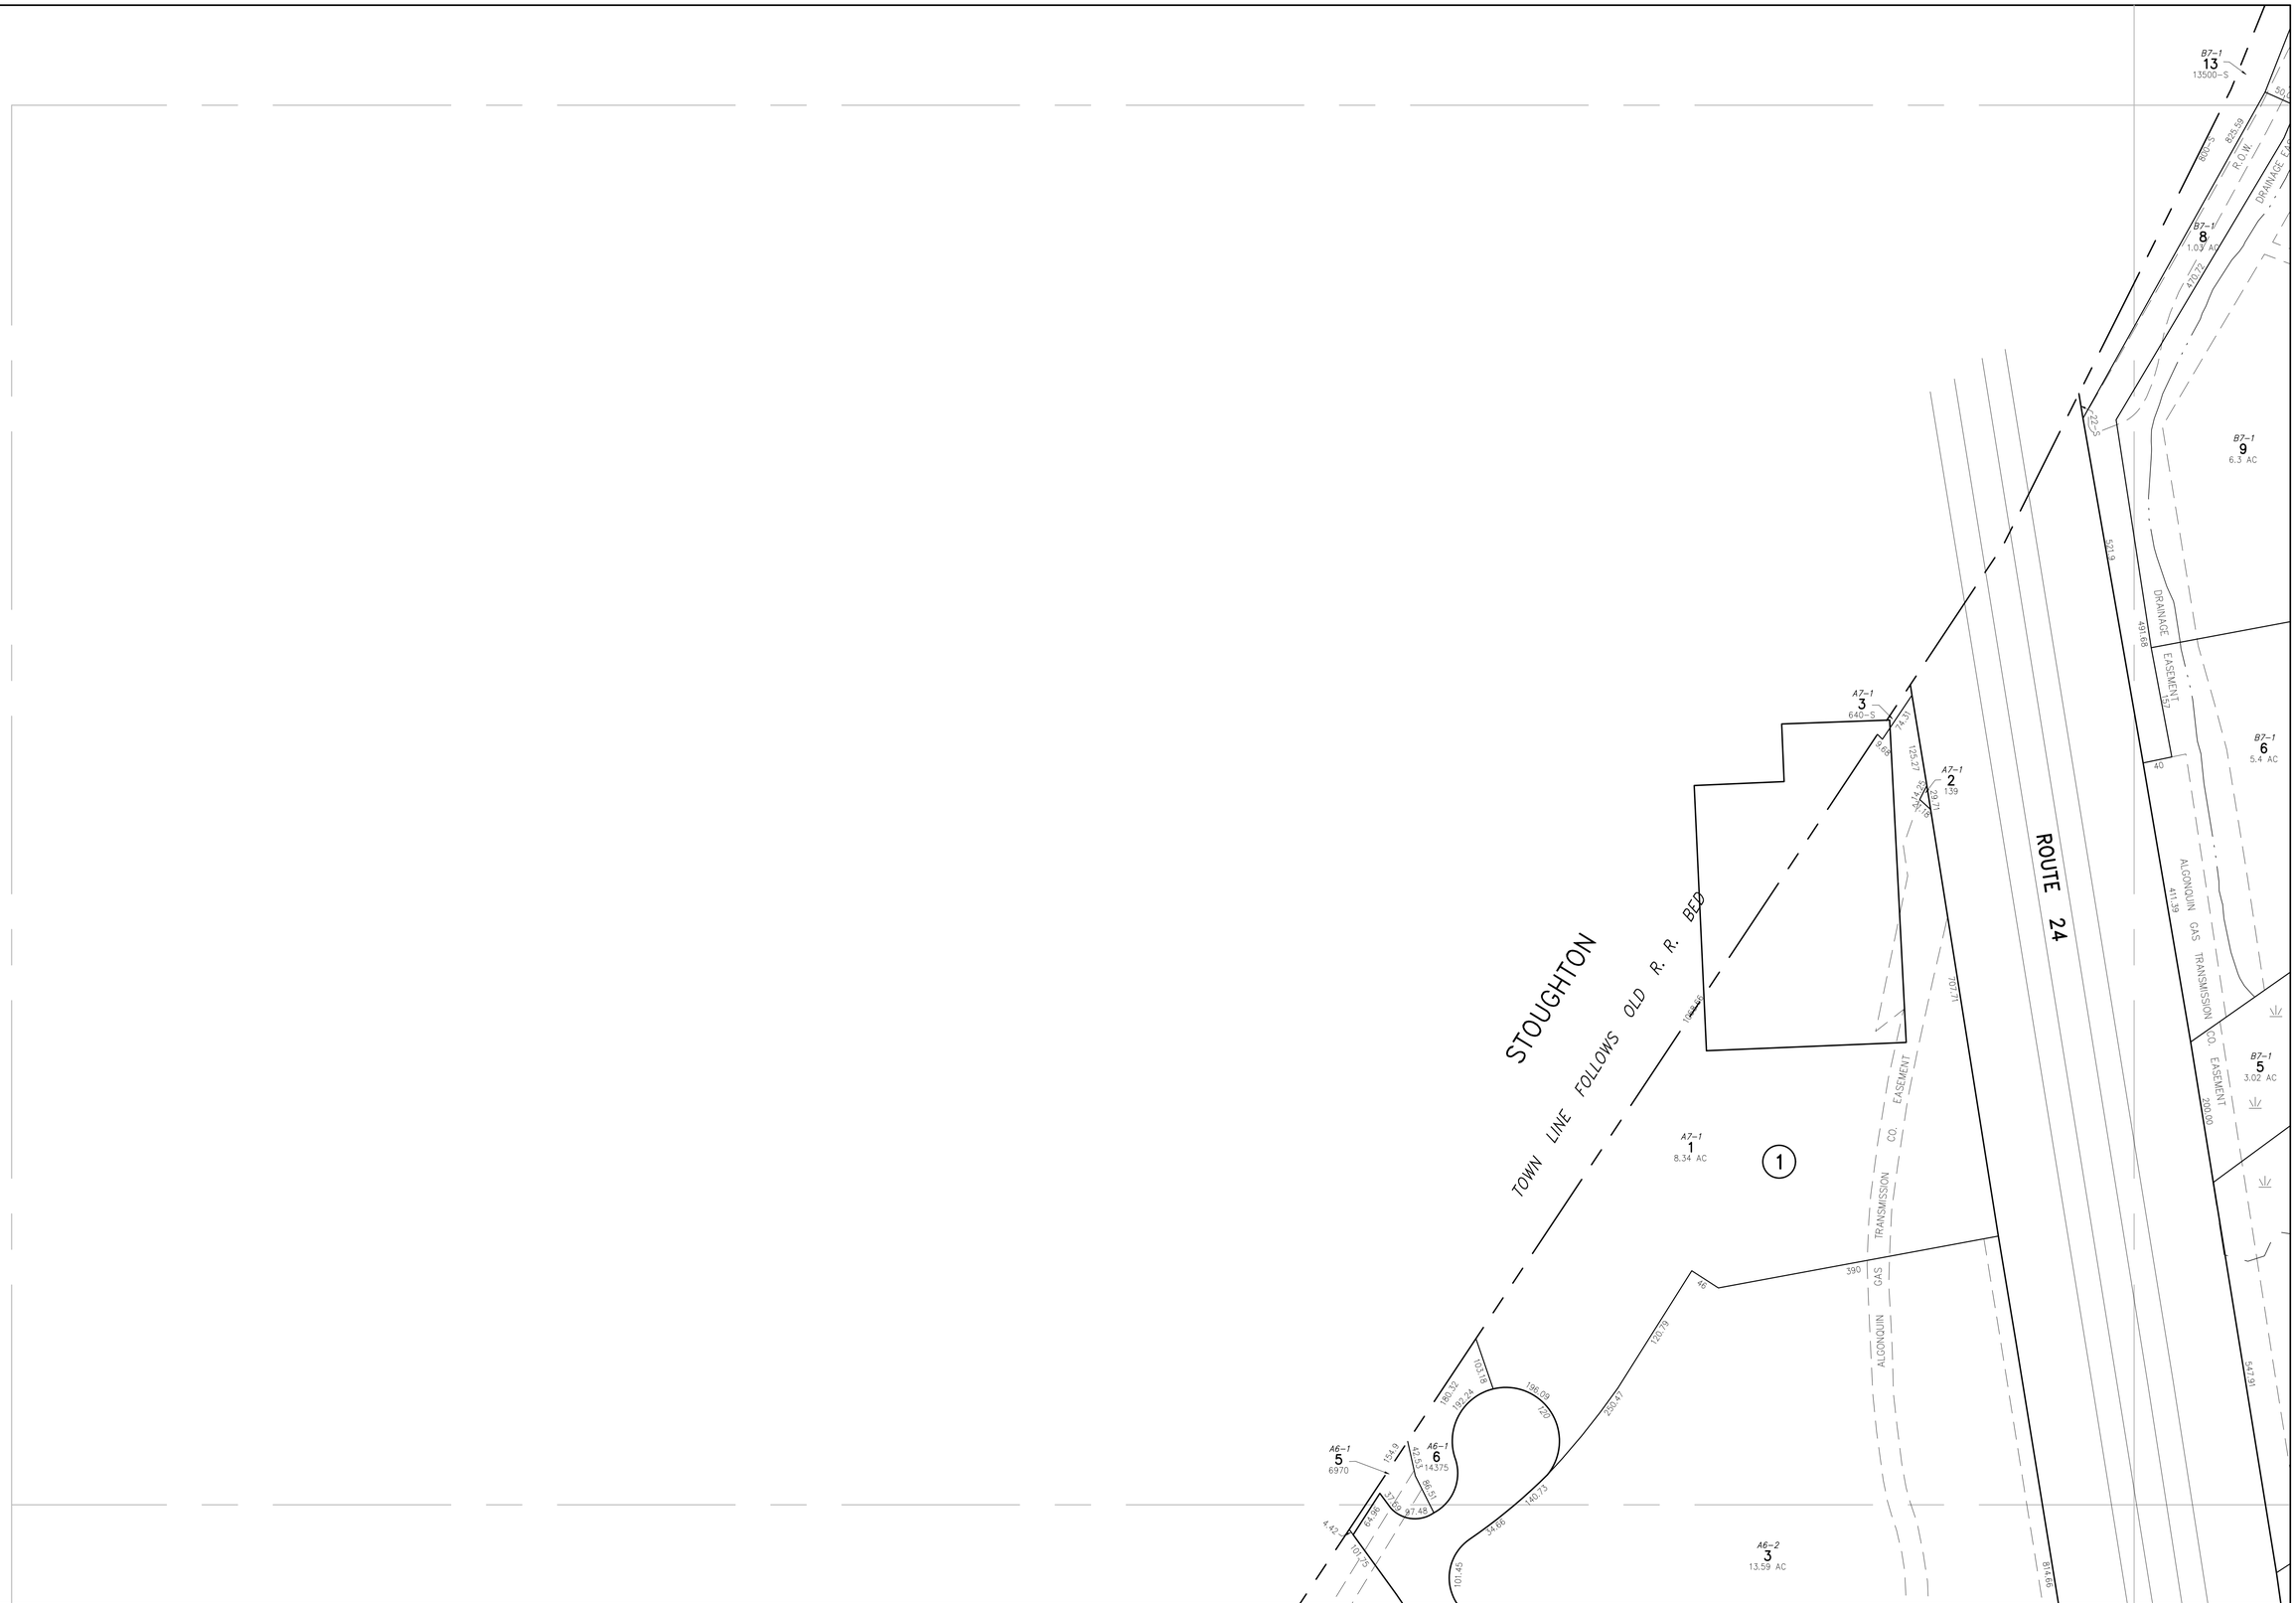


| | | |
|---|---|---|
| | | B8 |
| | A7 | B7 |
| | A6 | B6 |

NOTES:
1. PLANS ORIGINALLY COMPILED BY AIRMAP AMERICA.
2. ASSESSOR PLANS, IN WHOLE OR PART, ARE NOT TO BE USED FOR DESIGN.
3. ALL LOCATIONS SHOWN ARE TO BE CONSIDERED APPROXIMATE AND ARE NOT BASED ON ACTUAL FIELD SURVEY.
4. INFORMATION SHOWN ON PLANS SUBJECT TO CHANGE AND/OR REVISION WITHOUT NOTIFICATION.

100 0 100 200 300 400
SCALE IN FEET

DESCRIPTION
ORIGINAL ISSUE DATE: 1981
REVISED ISSUE DATE: JUNE 2013
SCALE: 1" = 100'

DES LAURIERS & ASSOCIATES, INC.
101 CONSTITUTION BLVD, SUITE D, FRANKLIN, MA 02038
(800) 287-8800 (508) 520-0502 FAX:(508) 528-4011

# TOWN OF AVON
## ASSESSORS PLAN
# MAP A7