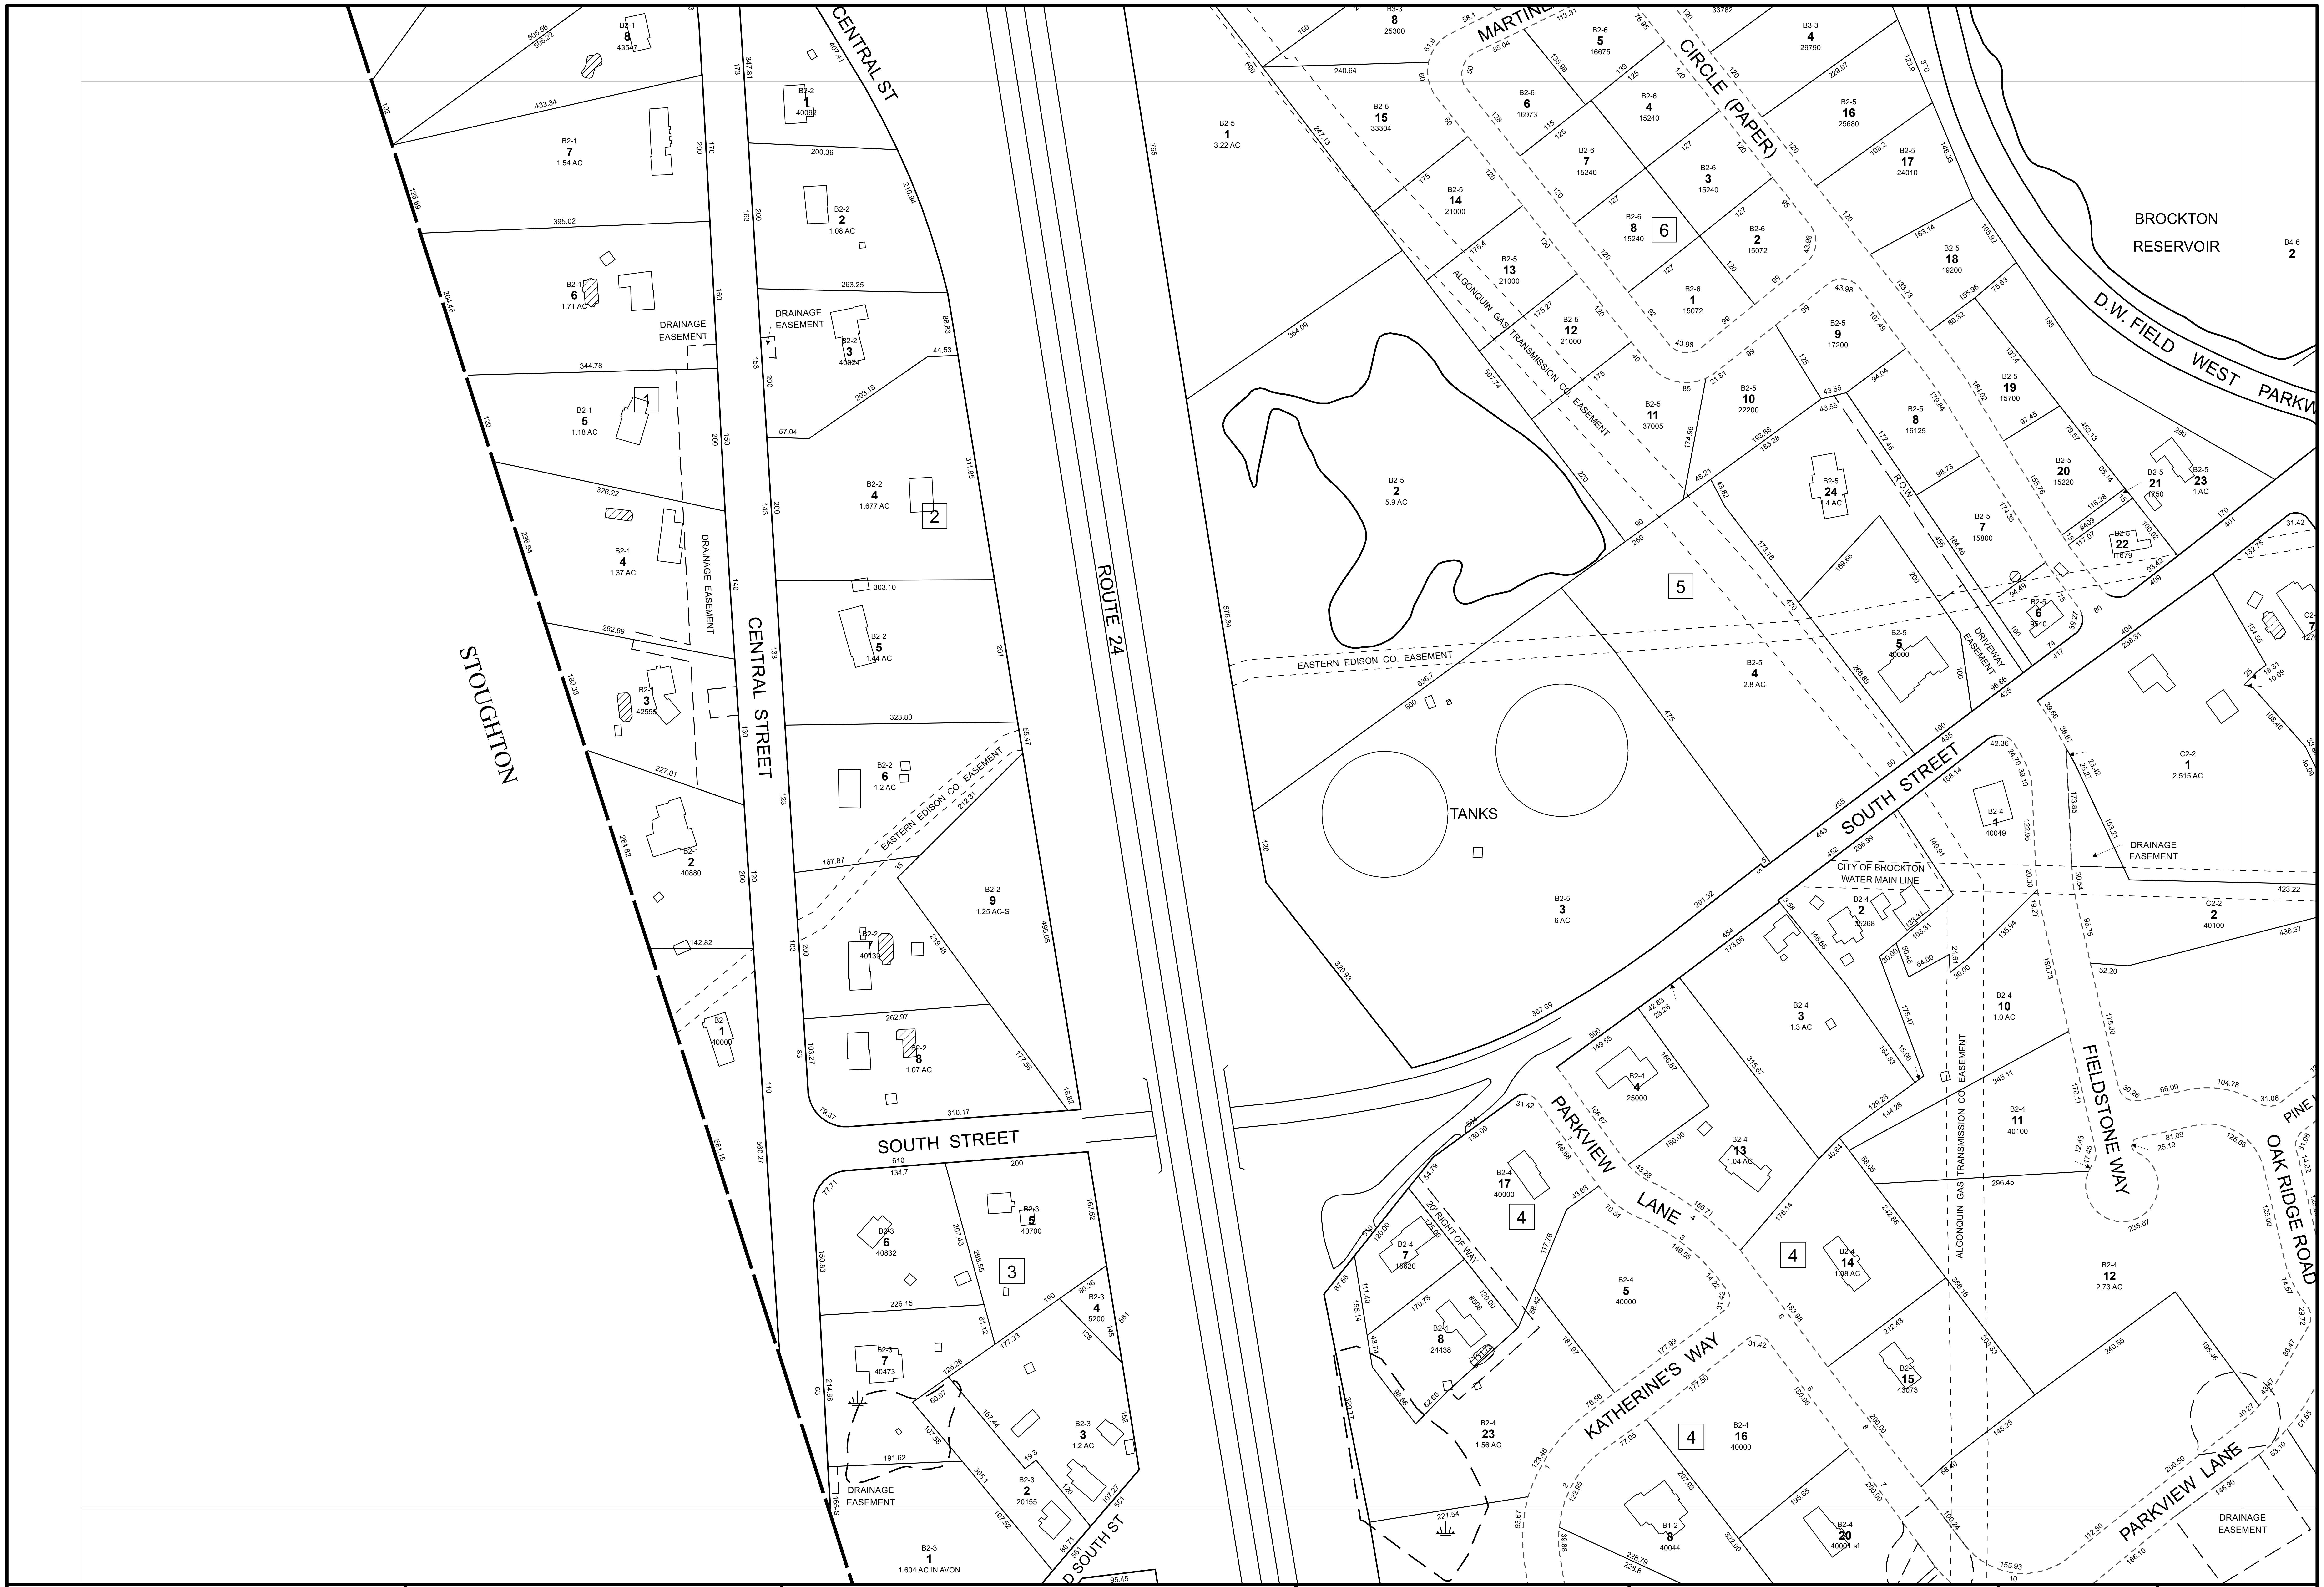

THIS MAP IS FOR ASSESSMENT PURPOSES. IT IS NOT VALID FOR LEGAL DESCRIPTION OR CONVEYANCE.

THE HORIZONTAL DATUM IS THE MASSACHUSETTS STATE PLANE COORDINATE SYSTEM, NAD 83.

ORIGINAL ISSUE DATE: 1981

REVISED AND REPRINTED BY

CAI Technologies
Precision Mapping. Geospatial Solutions.
11 Pleasant Street, Littleton, NH 03561
800.322.4540 - www.cai-tech.com

NOTES:

1. MAPS ORIGINALLY COMPILED BY AIRMAP AMERICA.
2. ASSESSOR PLANS, IN WHOLE OR PART, ARE NOT TO BE USED FOR DESIGN.
3. ALL LOCATIONS SHOWN ARE TO BE CONSIDERED APPROXIMATE AND ARE NOT BASED ON ACTUAL FIELD SURVEY.
4. INFORMATION SHOWN ON PLANS SUBJECT TO CHANGE AND/OR REVISION WITHOUT NOTIFICATION.

SCALE: 1" = 100'

FEET 100 50 0 100 200 300
METERS 25 12.5 0 25 50 75

REVISED TO: JANUARY 1, 2024

PROPERTY MAPS

AVON

MASSACHUSETTS

INDEX DIAGRAM

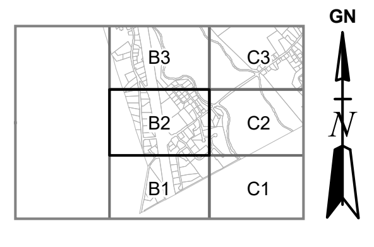

MAP NO.

B2